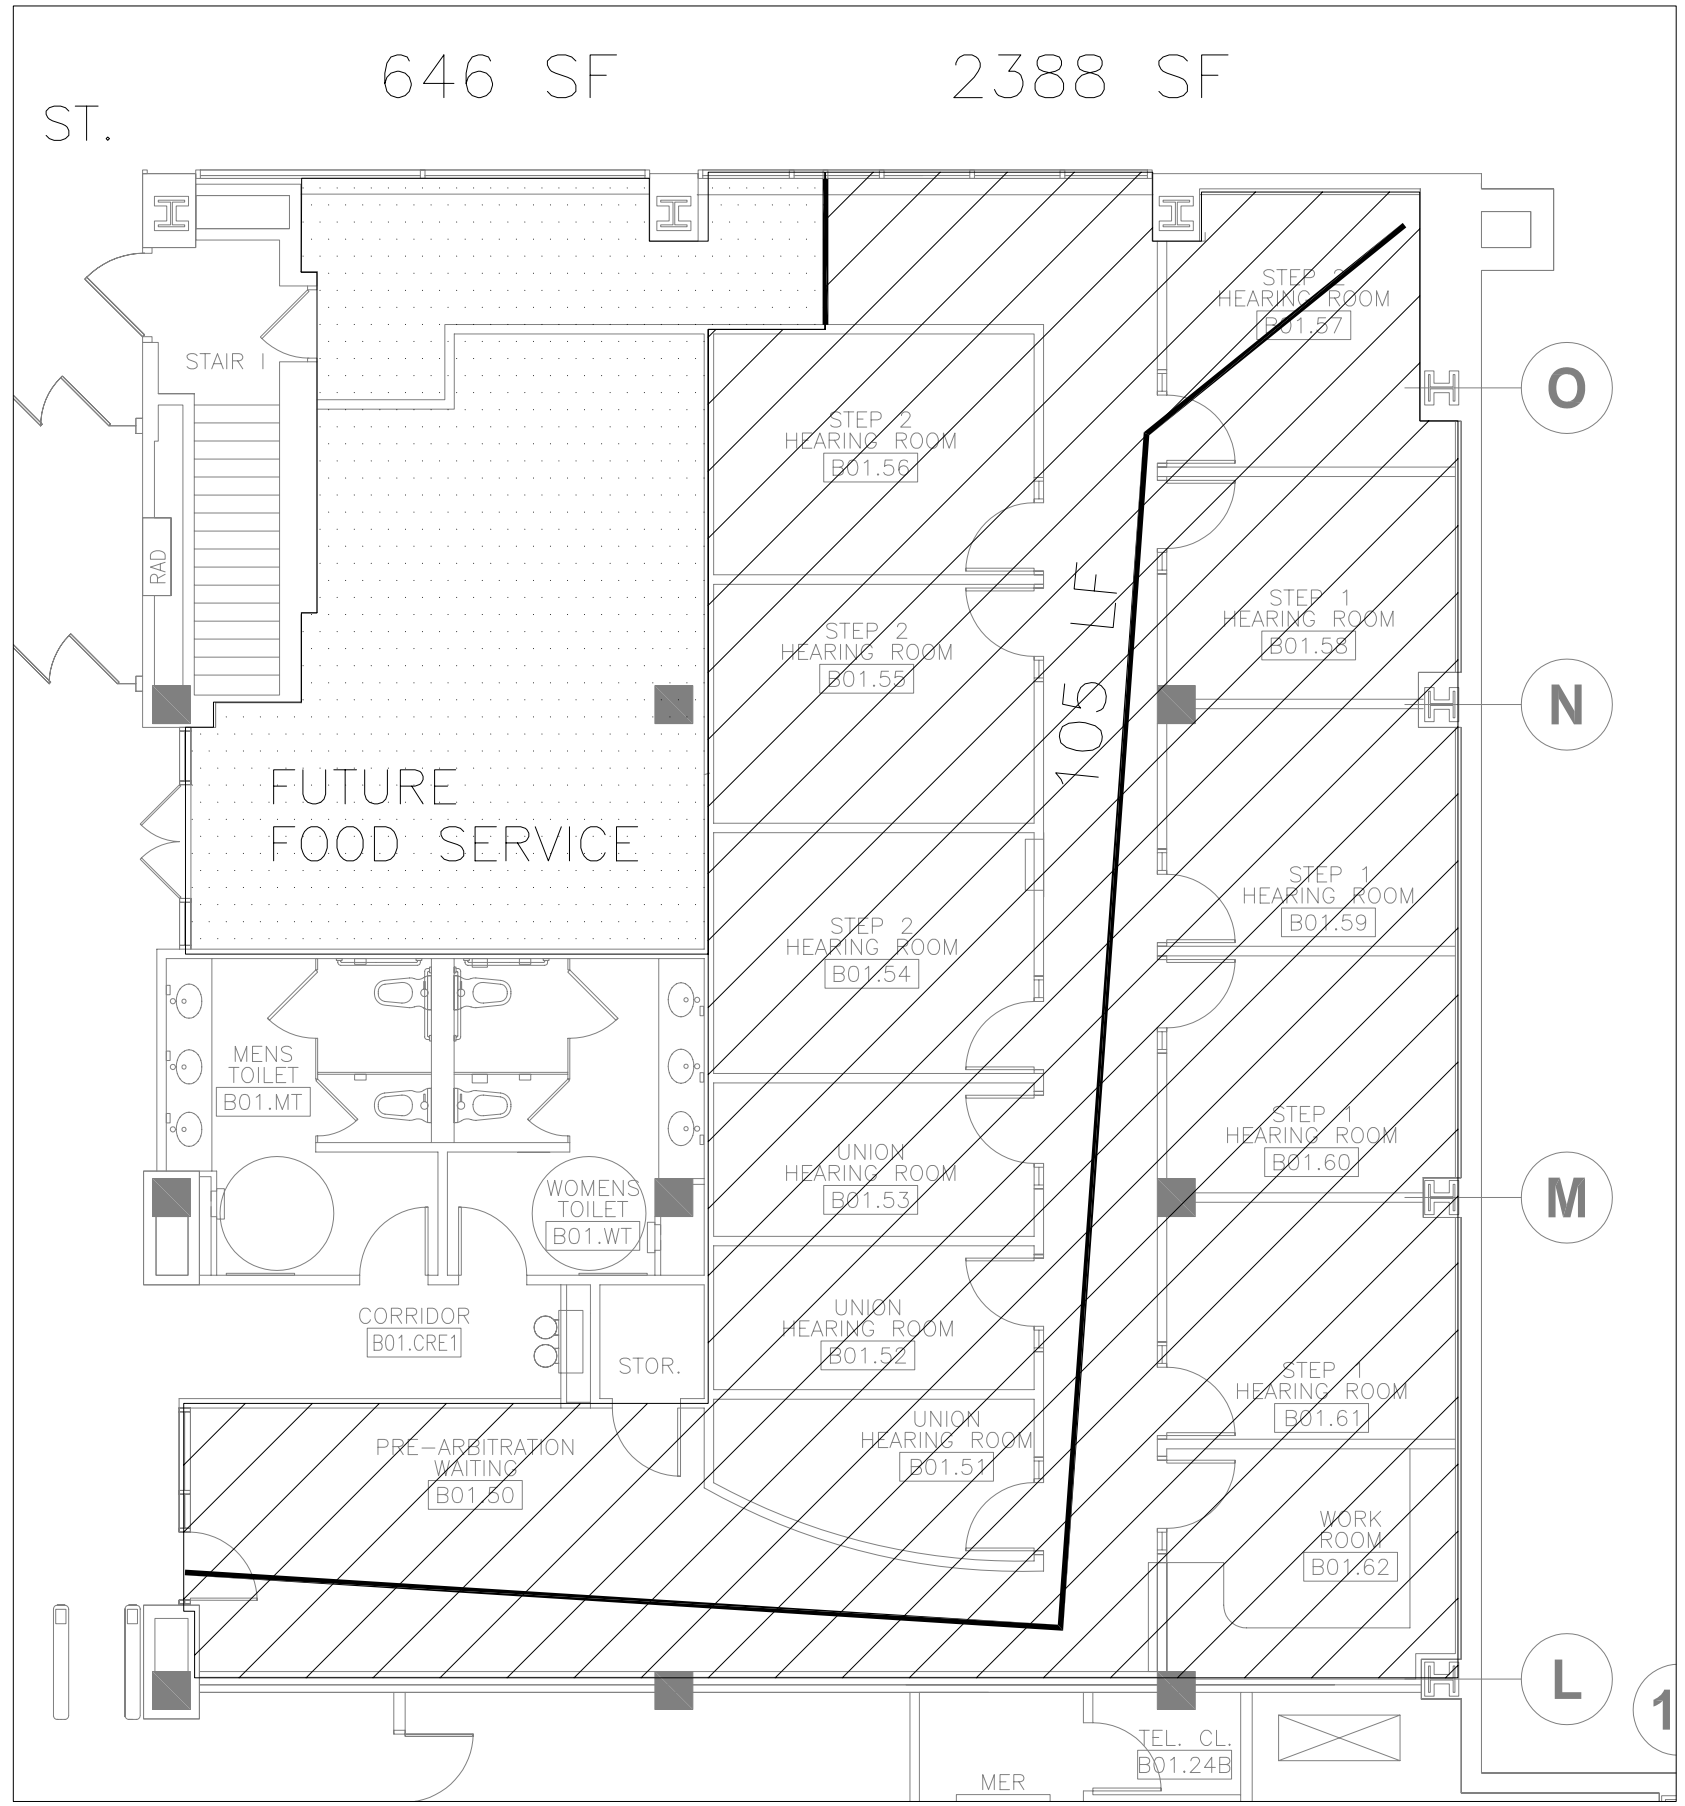

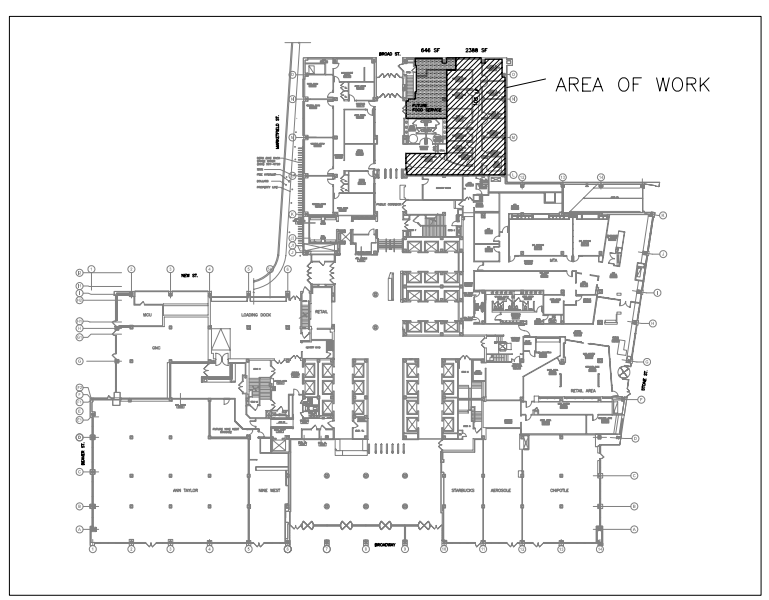

A-Squared
Architects, LLC
1201 Broadway St. 304
New York, NY 10001
P:212-696-9062 F:212-696-9064

CONSULTANTS

ISSUED	DATE
REVISED	9-29-09

MTA DEMISING PLAN
2 BROADWAY
NEW YORK, NY

SEAL

DEMISING
PLAN

SCALE	PROJECT NO.
	####
DRAWN BY	CHECKED BY

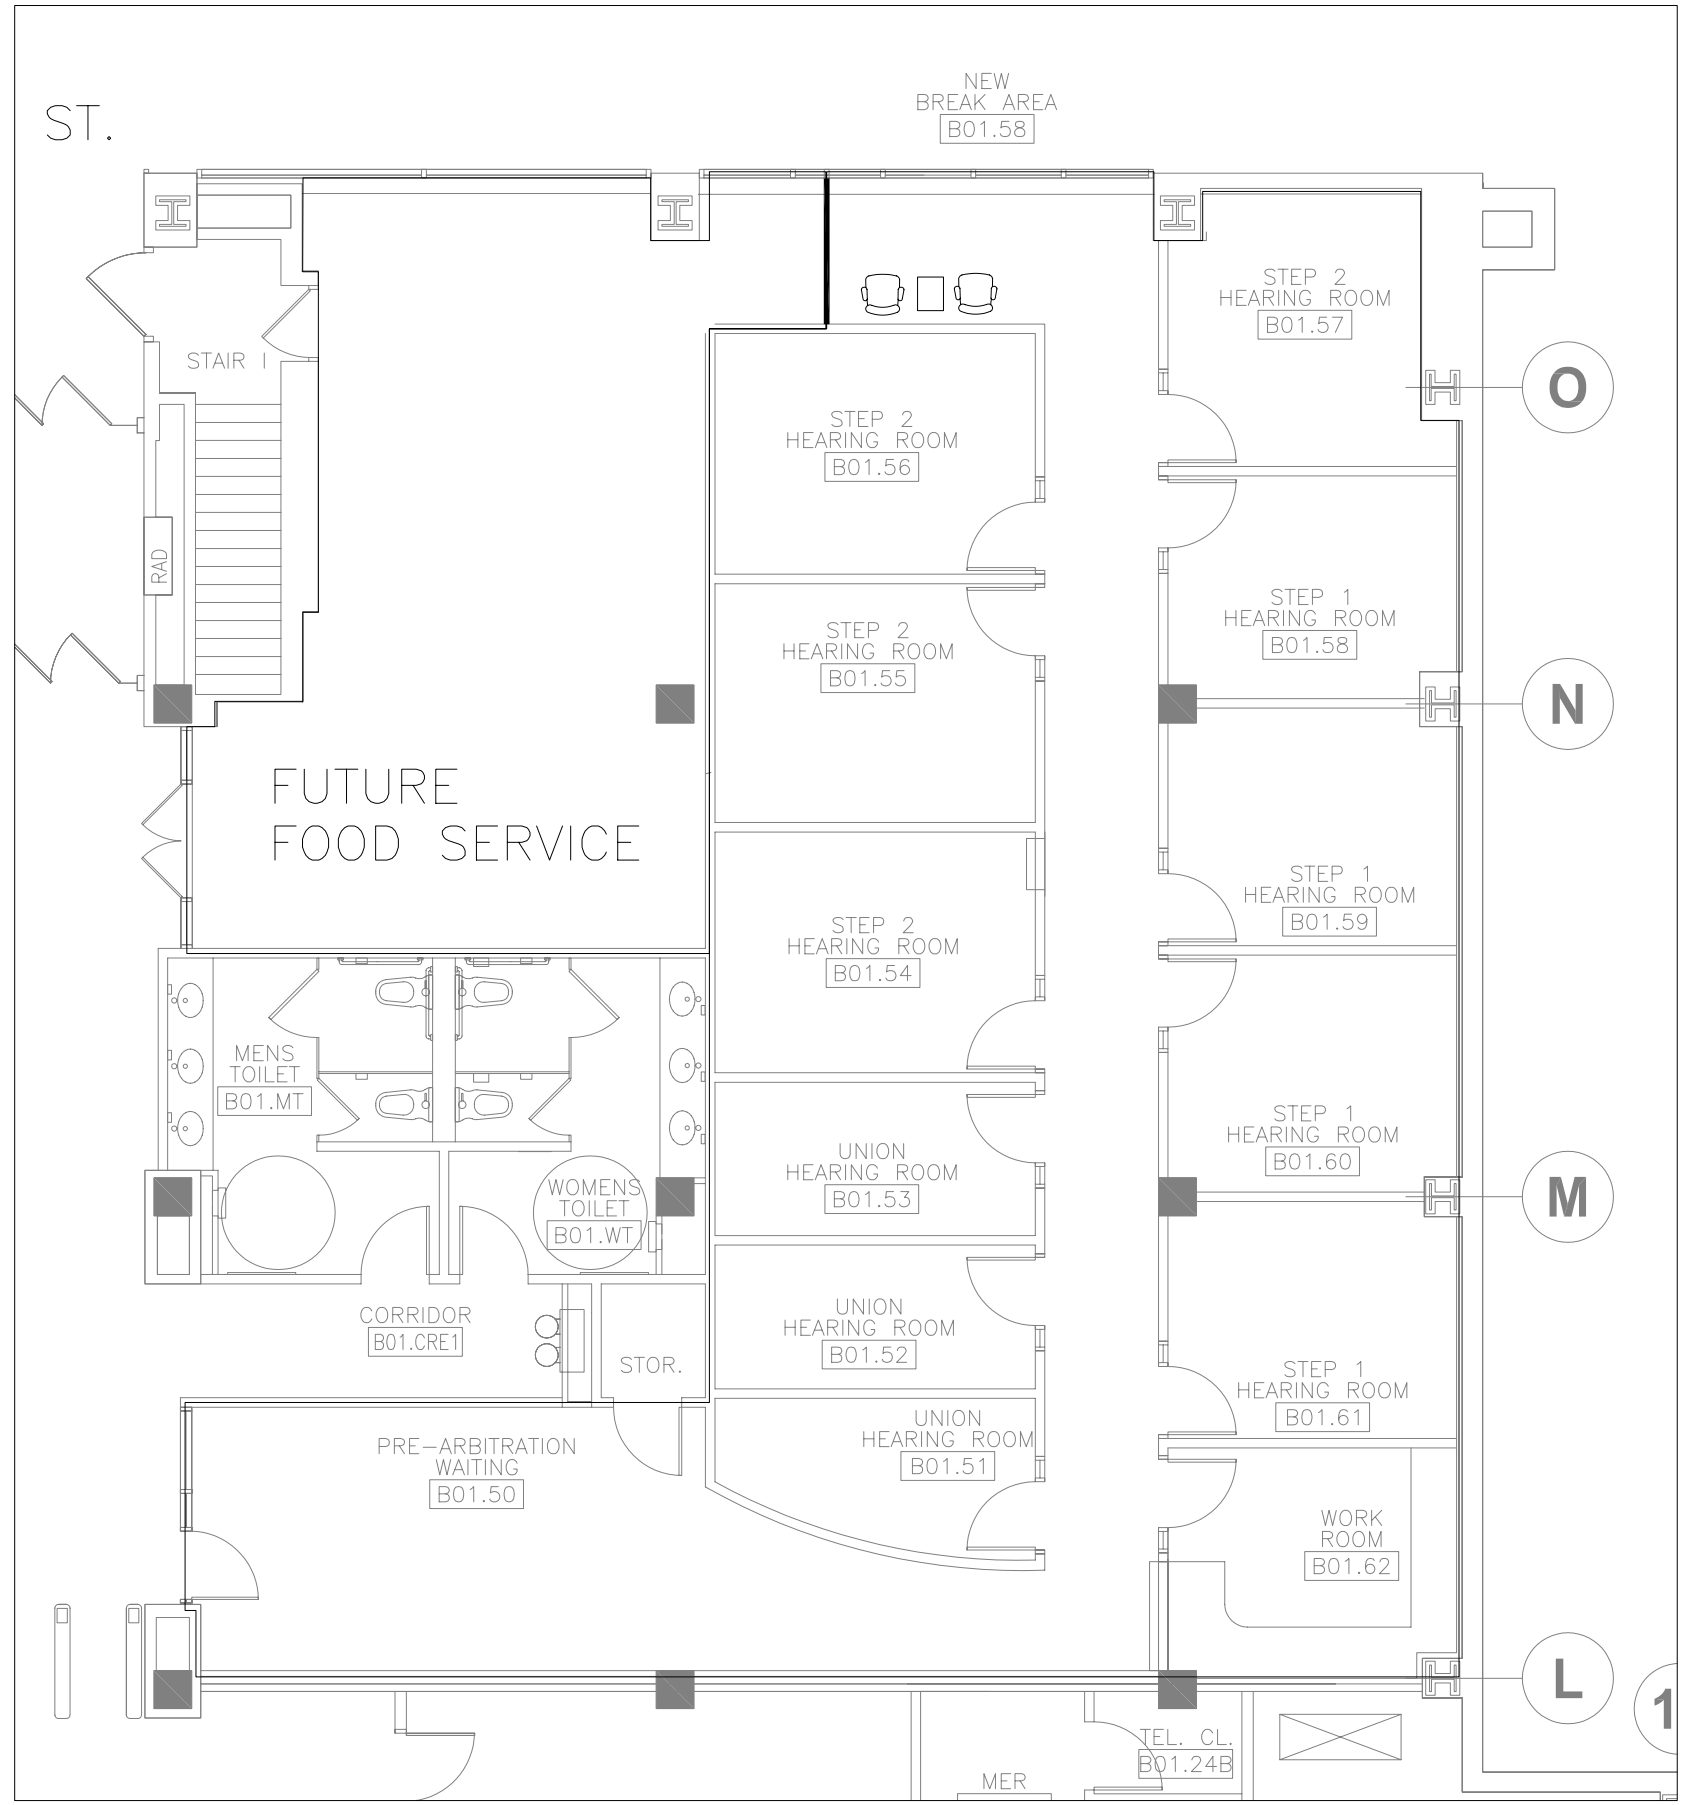

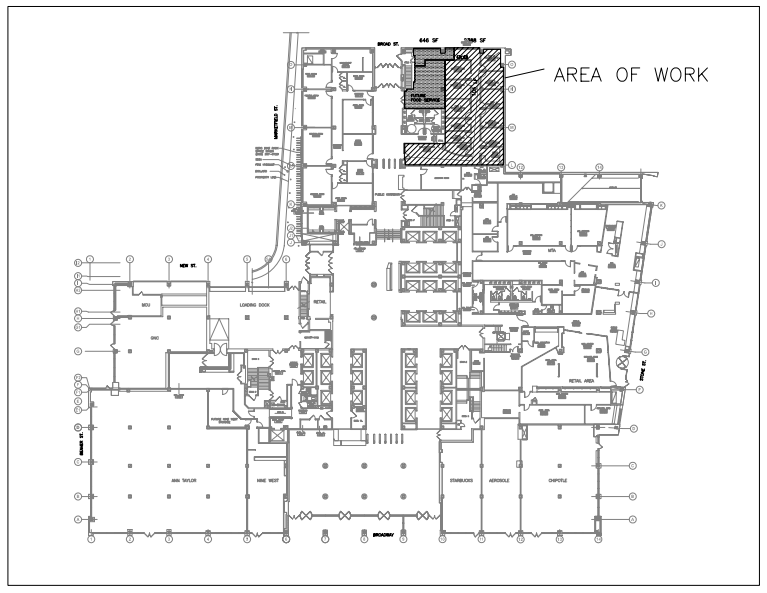

A-Squared
Architects, LLC
1201 Broadway St. 304
New York, NY 10001
P:212-696-9062 F:212-696-9064

CONSULTANTS

ISSUED	DATE
REVISED	9-29-09

MTA DEMISING PLAN
2 BROADWAY
NEW YORK, NY

SEAL

SPACE STUDY

SCALE	PROJECT NO. ####
DRAWN BY	CHECKED BY

SS 1